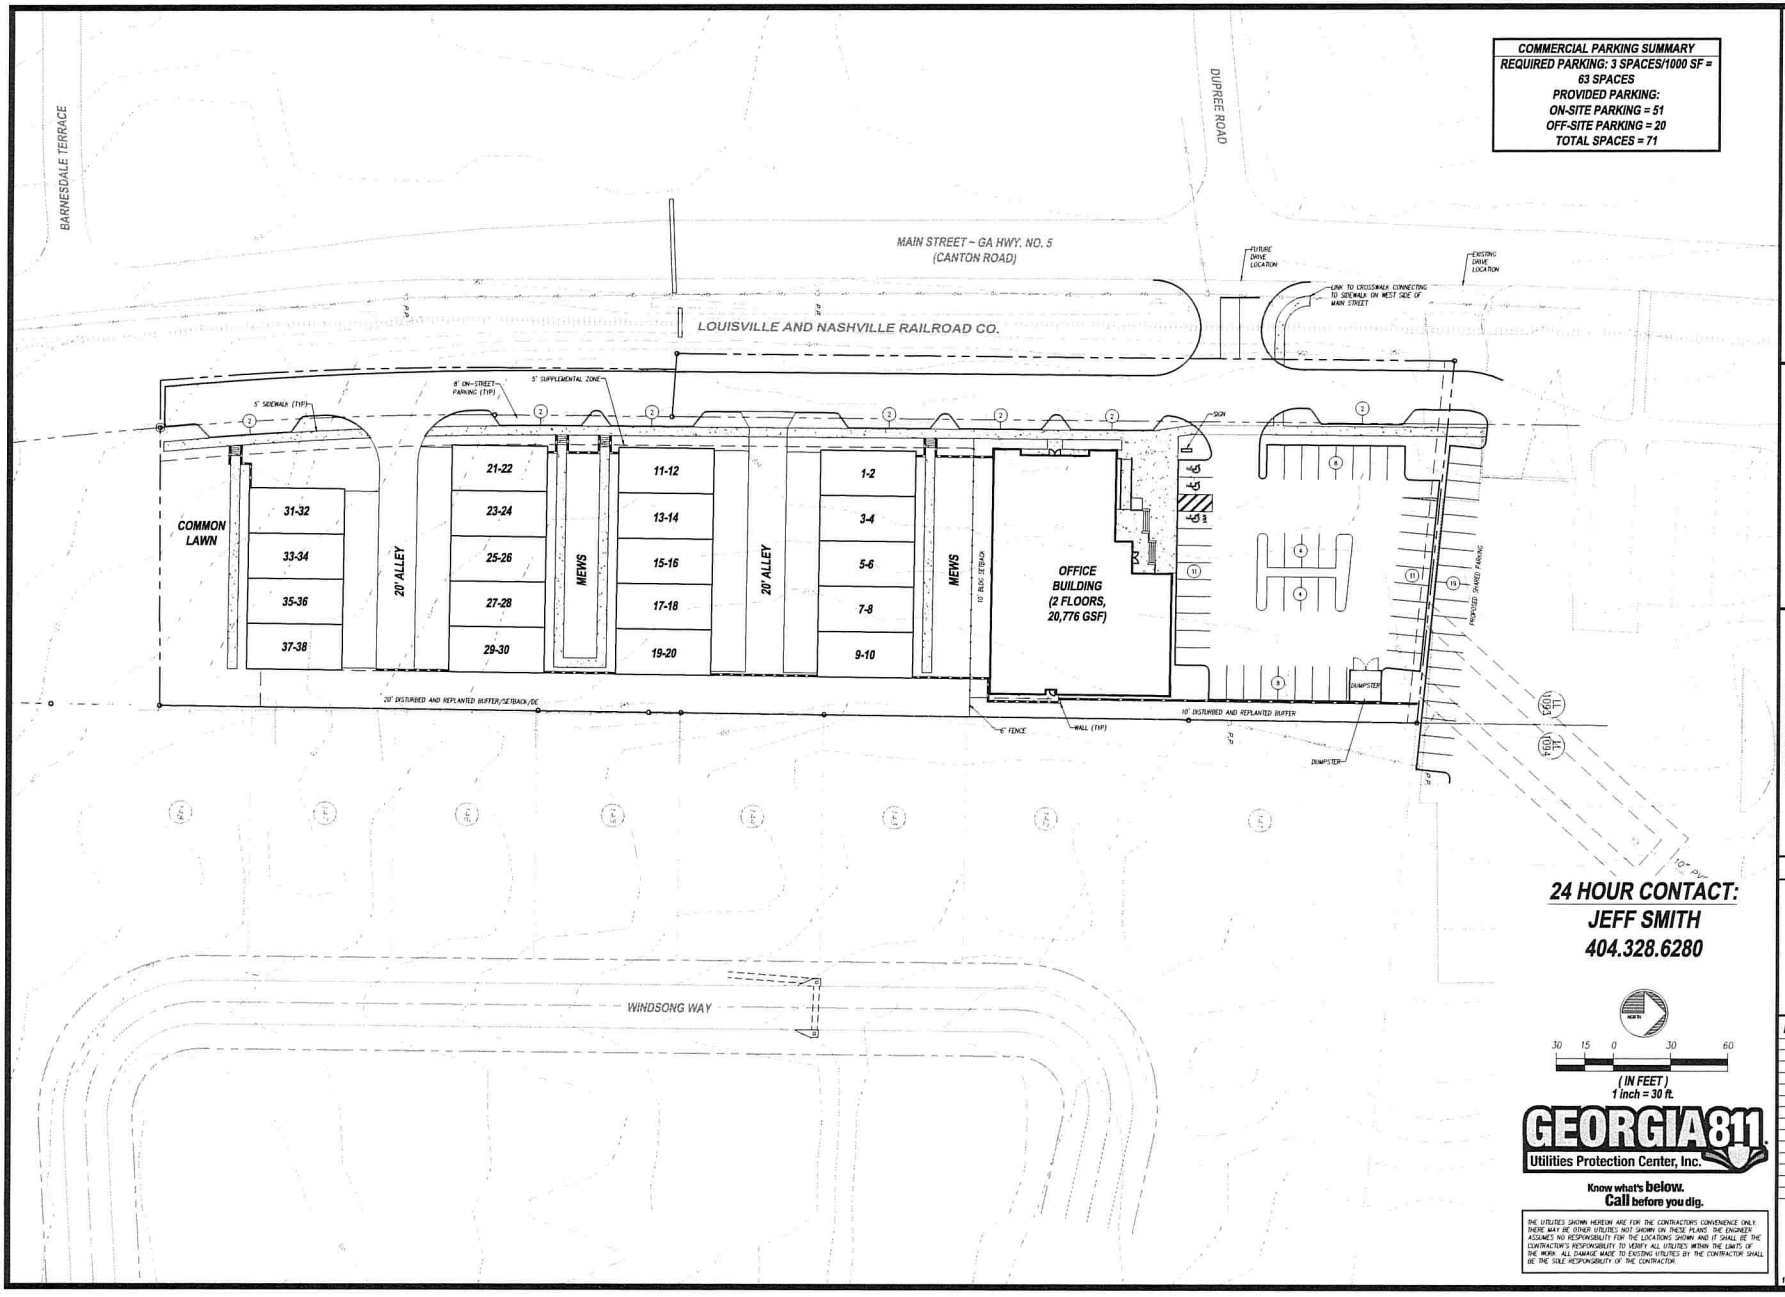

COMMERCIAL PARKING SUMMARY
REQUIRED PARKING: 3 SPACES/1000 SF = 63 SPACES
PROVIDED PARKING:
ON-SITE PARKING = 51
OFF-SITE PARKING = 20
TOTAL SPACES = 71

24 HOUR CONTACT:
JEFF SMITH
404.328.6280

30 15 0 30 60
(IN FEET)
1 inch = 30 ft.

GEORGIA 811
Utilities Protection Center, Inc.
Know what's **below.**
Call before you dig.

THE UTILITIES SHOWN HEREON ARE FOR THE CONTRACTORS CONVENIENCE ONLY. THERE MAY BE OTHER UTILITIES NOT SHOWN ON THESE PLANS. THE ENGINEER ASSUMES NO RESPONSIBILITY FOR THE LOCATIONS SHOWN AND IT SHALL BE THE CONTRACTOR'S RESPONSIBILITY TO VERIFY ALL UTILITIES WITHIN THE LIMITS OF THE WORK. ALL DAMAGE MADE TO EXISTING UTILITIES BY THE CONTRACTOR SHALL BE THE SOLE RESPONSIBILITY OF THE CONTRACTOR.

RIDGE PLANNING AND ENGINEERING®
1290 KENNESTONE CIRCLE · BLDG A
SUITE 250 · MARIETTA, GA 30066
OFFICE 770.988.8003

LAND PLAN
8857 MAIN STREET
LAND LOTS 1093, 1094, 1139, & 1140
15TH DISTRICT, 2ND SECTION
WOODSTOCK, GEORGIA

OWNER/DEVELOPER
POPE AND LAND
3330 CUMBERLAND BOULEVARD
SUITE 300
ATLANTA, GEORGIA 30339

GSWCC CERTIFICATION NUMBER: 36629
EXPIRATION DATE: 08.01.2018

REVISIONS

LAND PLAN
LP12

18074 LP12.DWG **08.13.2019**

Copyright © 2019