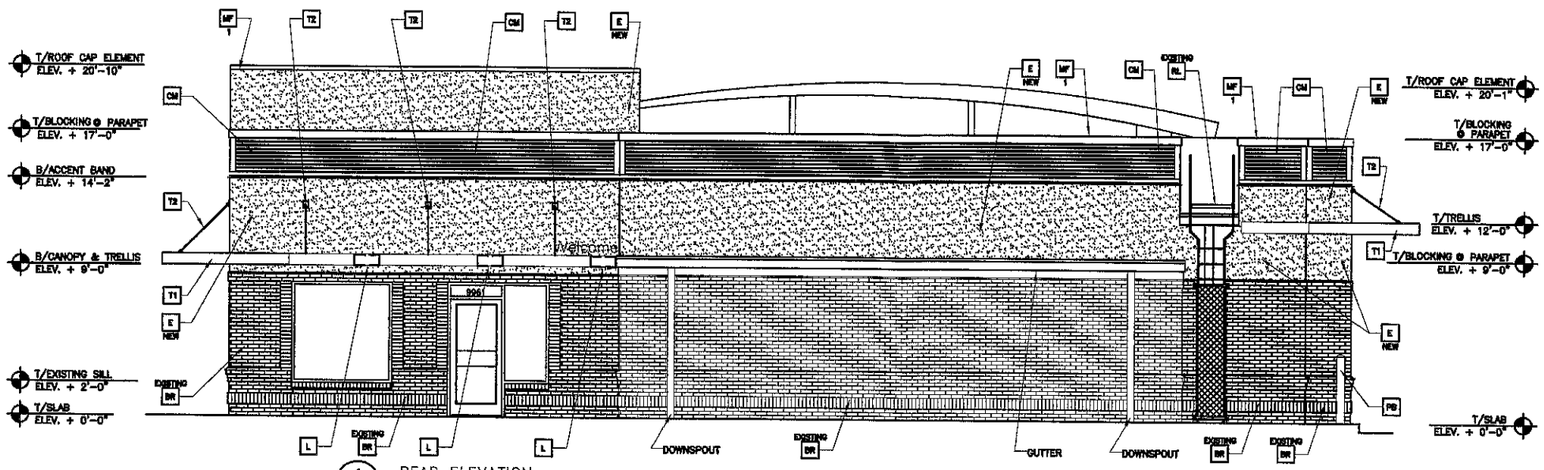

1 / A2.1 REAR ELEVATION
1/4" = 1'-0"

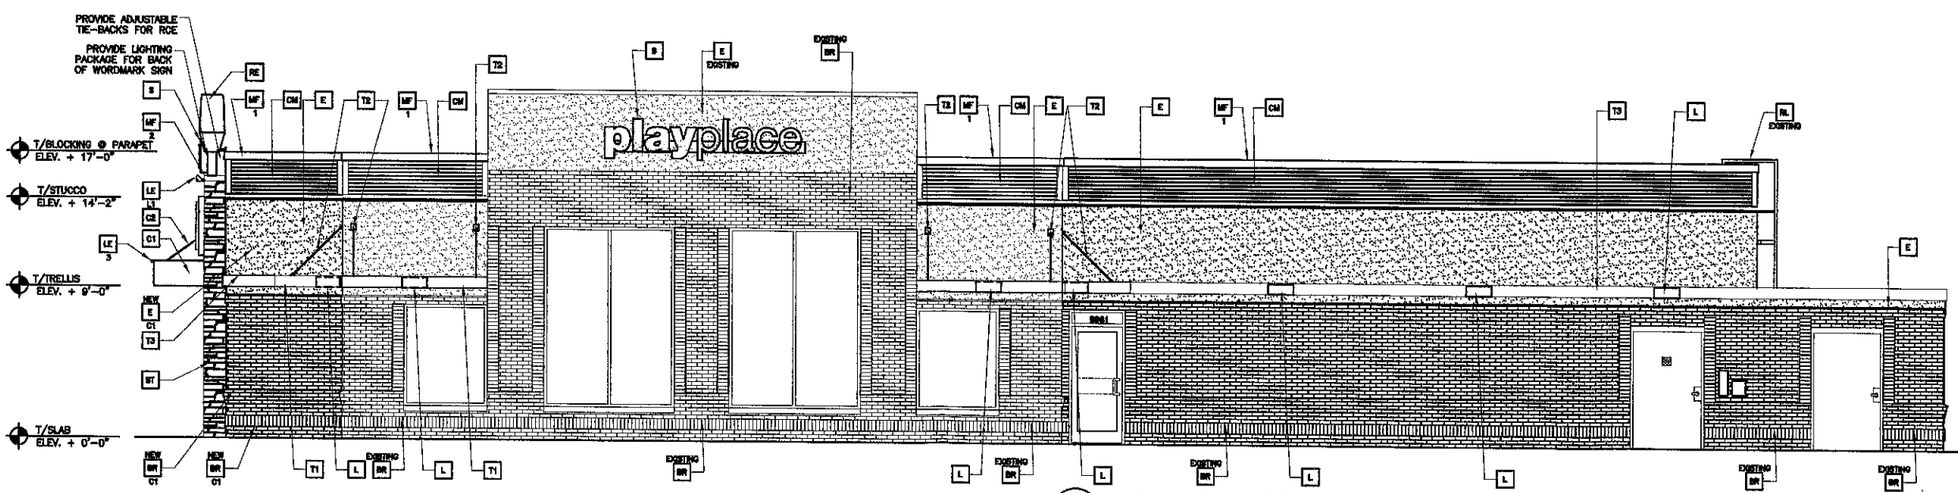

2a / A2.1 NON DRIVE-THRU ELEVATION
1/4" = 1'-0"

KEY NOTES:

- BM — BREAK METAL. COLOR = CITYSCAPE BY METAL-ERA
- BR — FACE BRICK (EXISTING AND NEW). B1 — COLOR: B1 = MATCH EXISTING BRICK
- C1 — ALUMINUM CANOPY SYSTEM BY GREENHECK (COLOR: YELLOW). X — COLOR: 1 = YELLOW, 2 = CITYSCAPE
- C3 — ALUMINUM CANOPY TIE-BACK SYSTEM BY GREENHECK
- CJ — CONTROL JOINT, SEE DETAIL 7/A4.1
- CM — CORRUGATED METAL PANEL. COLOR = CITYSCAPE BY METAL ERA OVER SMOOTH FACE CONCRETE BLOCK – SEE 1A/A5.0
- D — HOLLOW METAL DOOR – PAINT TO MATCH COLOR OF SURROUNDING MATERIAL
- E — NEW HARD COAT STUCCO PAINTED TO MATCH EXISTING BRICK
- FB — CO2 = BULK CO2 FILL BOX (EQPM SCHEDULE ITEM 49.00); BO = BULK OIL FILL BOX (EQPM SCHEDULE ITEM 700.15) – CONFIRM USE WITH MCD PROJECT MANAGER
- GR — GUARDRAIL – STAINLESS STEEL
- H — FIBER-CEMENT BOARD CORNICE – JAMES HARDIE. H-1 — COLOR: H-1 = BENJAMIN MOORE MATCH BRICK WAINSCOT
- L — LIGHT FIXTURE (WALL SCONCE) BY SECURITY LIGHTING SEE ELECTRICAL DRAWINGS FOR SPECIFICATIONS
- MS — MANSARD ROOF – STANDING SEAM METAL
- LE — ACCENT LIGHTING – SEE ELECTRICAL. L1 — LED LIGHT: L1 = UP AND DOWN FIXTURE; L2 = DOWN ONLY FIXTURE; L3 = INTEGRAL CANOPY FIXTURE
- MF — METAL FASCIA – COLOR TO MATCH CORRUGATED METAL PANEL – SEE 1/A5.0. 1 — TYPE: 1 = PRE-FAB ANCHOR-TITE FASCIA; 2 = PRE-FAB CUSTOM ARCHITE FASCIA
- ML — METAL LETTERING – BY OTHERS
- PB — PIPE BOLLARD – PAINTED YELLOW
- PT — (RMHC) COIN COLLECTOR
- RG — CONTINUOUS RAIN GUTTERS AT ROOF COLOR TO MATCH
- RL — ROOF LADDER
- S — McDONALD'S SIGNAGE LOCATION –SIGNAGE BY OTHERS UNDER SEPARATE PERMIT.
- ST — CULTURED STONE BY CULTURED STONE/BORAL STONE – PRO-FIT LEDGE STONE PF-6019 SOUTHWEST – DRY STACKED
- T1 — ALUMINUM TRELLIS SYSTEM BY GREENHECK – ANODIZED
- T2 — TRELLIS TIE-BACK SYSTEM
- T3 — ALUMINUM TRELLIS 2" x 6" WALL FASCIA SYSTEM – REFER TO SIM. DETAIL 3 ON SHEET A5.1
- T4 — TRELLIS TIE-BACK SYSTEM ADJUSTABLE AT DRIVE THRU
- WF — NEW EXTERIOR WINDOW ASSEMBLY – SEE A5.0. T — TEMPERED GLASS
- W2 — DRIVE-THRU WINDOW BY READY ACCESS CONFIRM MODEL, OPTIONS, AND SIZE WITH MCD PROJECT MANAGER OPTIONS INCLUDE: TRANSOM (SHOWN). XX — SLIDE DIRECTION: RL = RIGHT TO LEFT; LR = LEFT TO RIGHT. T = TEMPERED GLASS

UNPAINTED/ PAINTED BRICK SCHEME		
	ARCADES	CULTURED STONE – PRO-FIT LEDGE STONE PF-6019 SOUTHWEST DRY STACKED
	BASE BUILDING	MATCH EXISTING BRICK
	DRIVE THRU BANDING	NONE
	PARAPET BAND/CORNICE	EXISTING STUCCO PAINTED. COLOR: MATCH BRICK (RECOMMENDED)

REV	DATE	DESCRIPTION	BY

DATE

PREPARED BY:
TYLIN INTERNATIONAL
280 PEACHTREE ST. SUITE 900
ATLANTA, GA 30303
(404) 841-7986

PROJECT NO.: 458232.32

PREPARED FOR:
McDonald's USA, LLC

© 2011 McDonald's USA, LLC
These drawings and specifications are the confidential and proprietary property of McDonald's USA, LLC and shall not be copied or reproduced without written authorization. The contract documents were prepared for the site shown and specified herein. Any other use or reuse is not suitable for use on a different site or at a later time. Use of the contract documents for construction of a project shall be limited to members of properly licensed architects and engineers. Reproduction of this contract documents for reuse on another project is not authorized.

TITLE: MAJOR REMODEL PROGRAM 3989/ IPP SERIES (EXISTING)

DESCRIPTION: EXISTING 8" CMU REVEALS AND BRICK; STEEL BAR JOIST FRAMING; STONE EXTERIOR BRAND WALL/ENTRY

SITE ADDRESS: 8901 HWY 92 @ 575, WOODSTOCK, GA

SIZE: D

010-0313

DRAWN BY: DOW

STORE OPENED: 1989

REVISED BY: APK

DATE ISSUED: NOV 28, 2012

SHEET NO.: 010-0313.00.0 A2.1 ELEVATIONS

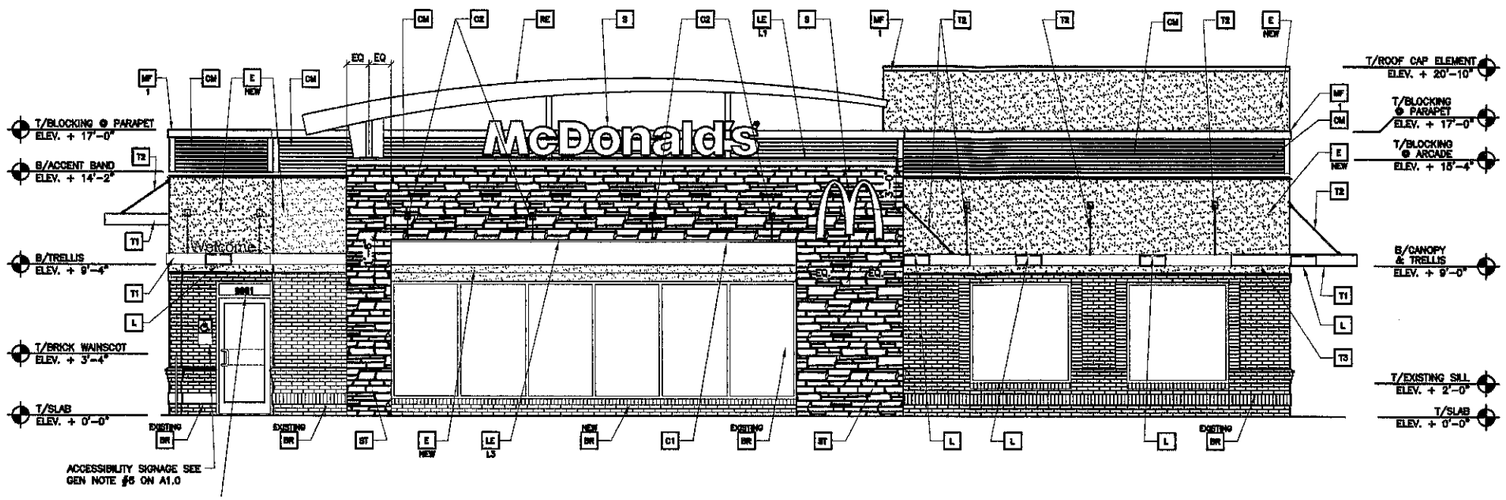

1 A2.0 FRONT ELEVATION
1/4" = 1'-0"

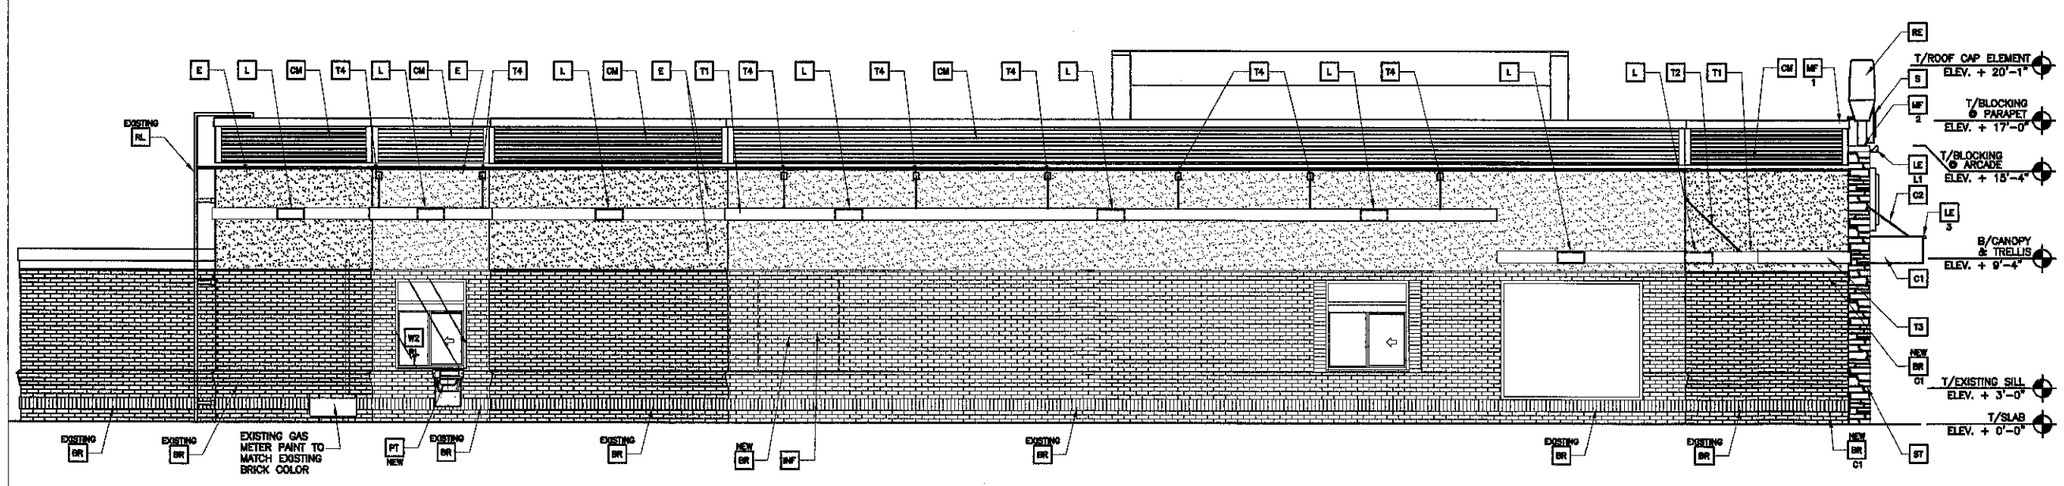

2 A2.0 DRIVE-THRU ELEVATION
1/4" = 1'-0"

KEY NOTES:

- SM — BREAK METAL. COLOR = CITYSCAPE BY METAL-ERA
- BR — FACE BRICK (EXISTING AND NEW)
  - BT — COLOR: B1 = MATCH EXISTING BRICK
- C1 — ALUMINUM CANOPY SYSTEM BY GREENHECK (COLOR: YELLOW)
  - X — COLOR: 1 = YELLOW, 2 = CITYSCAPE
- C2 — ALUMINUM CANOPY TIE-BACK SYSTEM BY GREENHECK
- CJ — CONTROL JOINT, SEE DETAIL 7/A4.1
- CM — CORRUGATED METAL PANEL. COLOR = CITYSCAPE BY METAL ERA OVER SMOOTH FACE CONCRETE BLOCK – SEE 1A/A5.0
- D — HOLLOW METAL DOOR – PAINT TO MATCH COLOR OF SURROUNDING MATERIAL
- E — NEW HARD COAT STUCCO PAINTED TO MATCH EXISTING BRICK
- FB — CO2 = BULK CO2 FILL BOX (EQPM SCHEDULE ITEM 49.00); BO = BULK OIL FILL BOX (EQPM SCHEDULE ITEM 700.18) – CONFIRM USE WITH MCD PROJECT MANAGER
- GR — GUARDRAIL – STAINLESS STEEL
- H — FIBER-CEMENT BOARD CORNICE – JAMES HARDIE
  - H-1 — COLOR: H-1 = BENJAMIN MOORE MATCH BRICK WAINSCOT
- L — LIGHT FIXTURE (WALL SCONCE) BY SECURITY LIGHTING SEE ELECTRICAL DRAWINGS FOR SPECIFICATIONS
- MS — MANSARD ROOF – STANDING SEAM METAL
- LE — ACCENT LIGHTING – SEE ELECTRICAL.
  - L1 — LED LIGHT: L1 = UP AND DOWN FIXTURE; L2 = DOWN ONLY FIXTURE; L3 = INTEGRAL CANOPY FIXTURE
- MF — METAL FASCIA – COLOR TO MATCH CORRUGATED METAL PANEL – SEE 1/A5.0
  - T — TYPE: 1 = PRE-FAB ANCHOR-TITE FASCIA; 2 = PRE-FAB CUSTOM ARCADE FASCIA
- ML — METAL LETTERING – BY OTHERS
- PB — PIPE BOLLARD – PAINTED YELLOW
- PT — (RMHC) COIN COLLECTOR
- RG — CONTINUOUS RAIN GUTTERS AT ROOF COLOR TO MATCH
- RL — ROOF LADDER
- S — McDONALD'S SIGNAGE LOCATION – SIGNAGE BY OTHERS UNDER SEPARATE PERMIT.
- ST — CULTURED STONE BY CULTURED STONE/BORAL STONE – PRO-FIT LEDGE STONE PF-8019 SOUTHWEST – DRY STACKED
- T1 — ALUMINUM TRELLIS SYSTEM BY GREENHECK – ANODIZED
- T2 — TRELLIS TIE-BACK SYSTEM
- T3 — ALUMINUM TRELLIS 2" x 6" WALL FASCIA SYSTEM – REFER TO SIM. DETAIL 3 ON SHEET A5.1
- T4 — TRELLIS TIE-BACK SYSTEM ADJUSTABLE AT DRIVE THRU
- WF — NEW EXTERIOR WINDOW ASSEMBLY – SEE A5.0
  - T — TEMPERED GLASS
- WS — DRIVE-THRU WINDOW BY READY ACCESS; CONFIRM MODEL, OPTIONS, AND SIZE WITH MCD PROJECT MANAGER OPTIONS INCLUDE: TRANSOM (SHOWN)
  - XX — SLIDE DIRECTION: RL = RIGHT TO LEFT; LX = LEFT TO RIGHT
  - T — TEMPERED GLASS

UNPAINTED/ PAINTED BRICK SCHEME	ARCADES	CULTURED STONE – PRO-FIT LEDGE STONE PF-8019 SOUTHWEST DRY STACKED
	BASE BUILDING	MATCH EXISTING BRICK
	DRIVE THRU BANDING	NONE
	PARAPET BAND/CORNICE	EXISTING STUCCO PAINTED. COLOR: MATCH BRICK (RECOMMENDED)

REV	DATE	DESCRIPTION	DRW	BY
A	10.22.12	REMOVED SIGN		

DATE

PREPARED BY:
TYLIN INTERNATIONAL
250 PEACHTREE ST. SUITE 900
ATLANTA, GA 30303
(404) 841-7886

PROJECT NO.: 458232.32

PREPARED FOR:
McDonald's USA, LLC

©2011 McDonald's USA, LLC
These drawings and specifications are the confidential and proprietary property of McDonald's USA, LLC and shall not be copied or reproduced without written authorization. The contract documents were prepared for use on this project only. Any other use or reproduction is prohibited. They are not suitable for use on a different site or at a later time. Use of these drawings for reference or example on another project requires the express written consent of McDonald's USA, LLC. Only those sheets bearing the seal of the architect are part of the contract documents for reuse on another project is not authorized.

DRAWN BY: DDW
STORE OPENED: 1999
REVIEWED BY: APK
DATE ISSUED: NOV 26, 2012

TITLE: MAJOR REMODEL PROGRAM
3999/ IPP SERIES (EXISTING)
DESCRIPTION: EXISTING 8" CMU BEARING AND BRICK STEEL BAR JOIST FRAMING STONE EXTERIOR BRAND WALL/ENTRY
SITE ID: 010-0313
SITE ADDRESS: 9901 HWY 92 @ 575 WOODSTOCK, GA

SHEET NO.: 010-0313.00.0 A2.0
ELEVATIONS