Front Elevation

Rear Elevation

Non-Drive-Thru Side Elevation

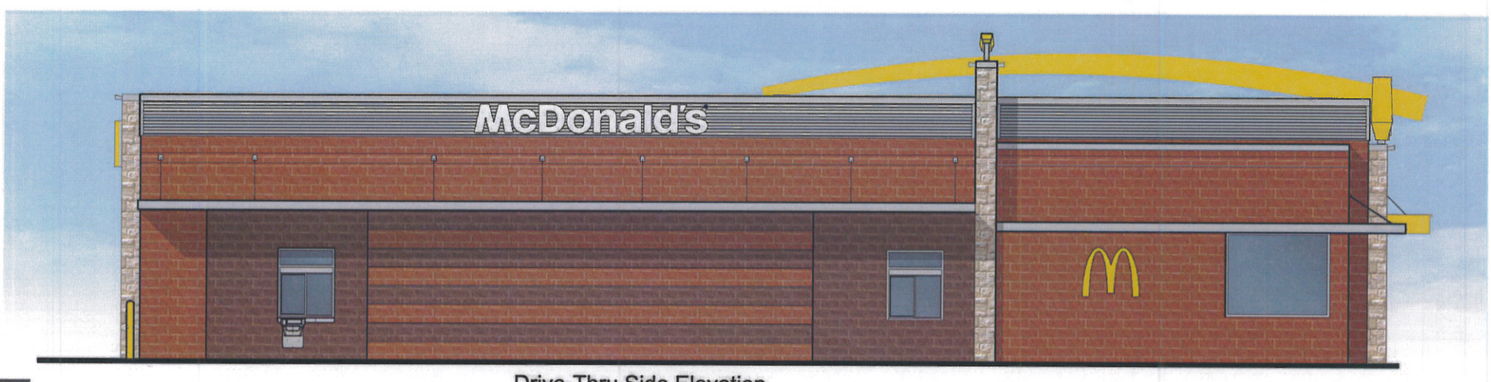

Drive-Thru Side Elevation

us restaurant development
real estate • design • construction

12 October 2011

Proposed McDonald's Restaurant
Color Elevation Study