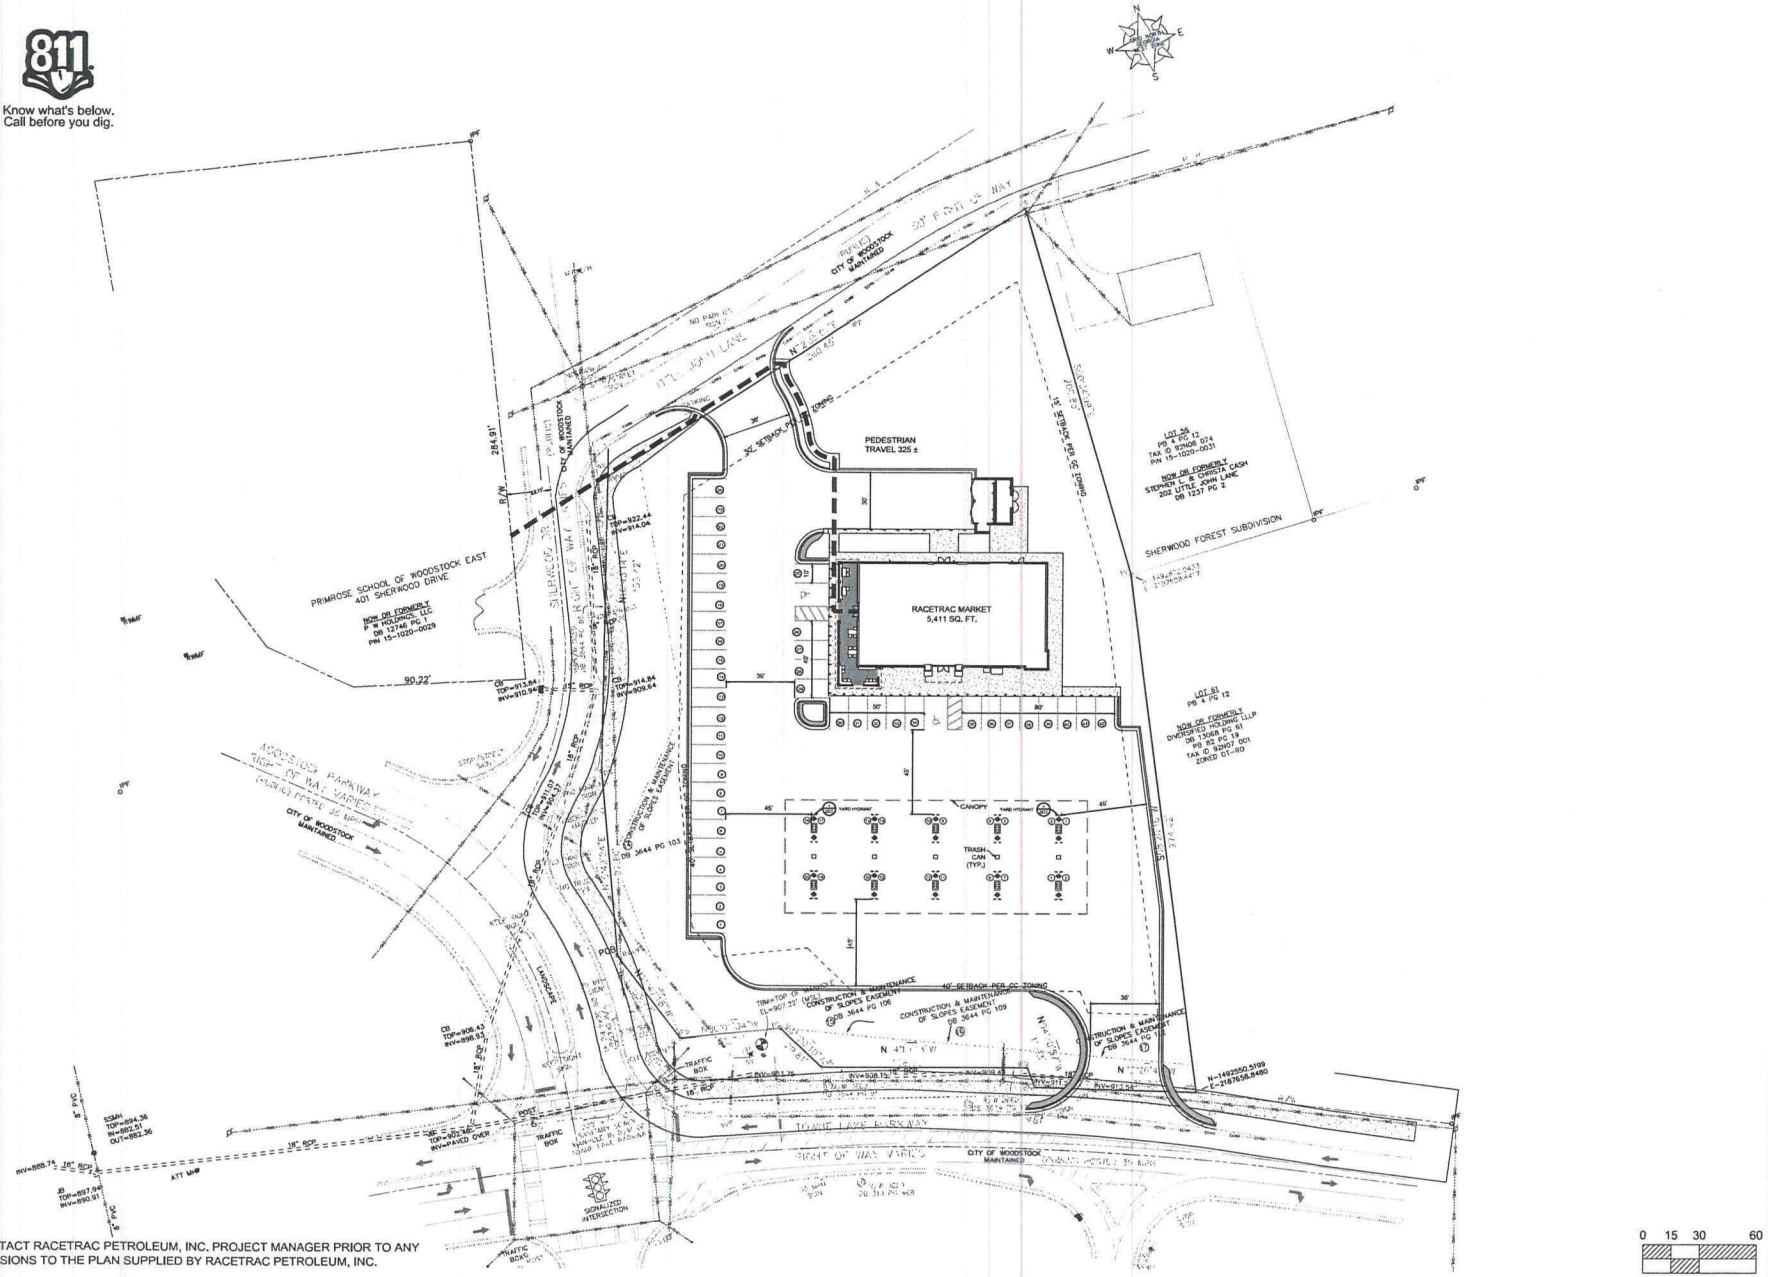

CONTACT RACETRAC PETROLEUM, INC. PROJECT MANAGER PRIOR TO ANY REVISIONS TO THE PLAN SUPPLIED BY RACETRAC PETROLEUM, INC.

RECEIVED FEB 0 3 2017

NO.	DATE

THESE PLANS ARE COPYRIGHTED MATERIAL. COPYRIGHT LAWS APPLY. ANY USE OF SAME WITHOUT THE EXPRESSED WRITTEN PERMISSION OF RACETRAC PETROLEUM, INC. IS PROHIBITED.

RaceTrac

RACETRAC PETROLEUM, INC.
3225 CUMBERLAND BOULEVARD
SUITE 100 ATLANTA, GA 30339
(770) 431-7600

SITE PLAN

#1246 Towne Lake Parkway

NEC Towne Lake Pkwy @ Sherwood Dr
Woodstock, Georgia
Cherokee County

DRAWN-BY	TRHODES
DATE	01/27/2017
SCALE	1" = 30'
DRAWING NAME:	1246-RT5.5.dwg
SHEET NO.	C3
VERSION	